
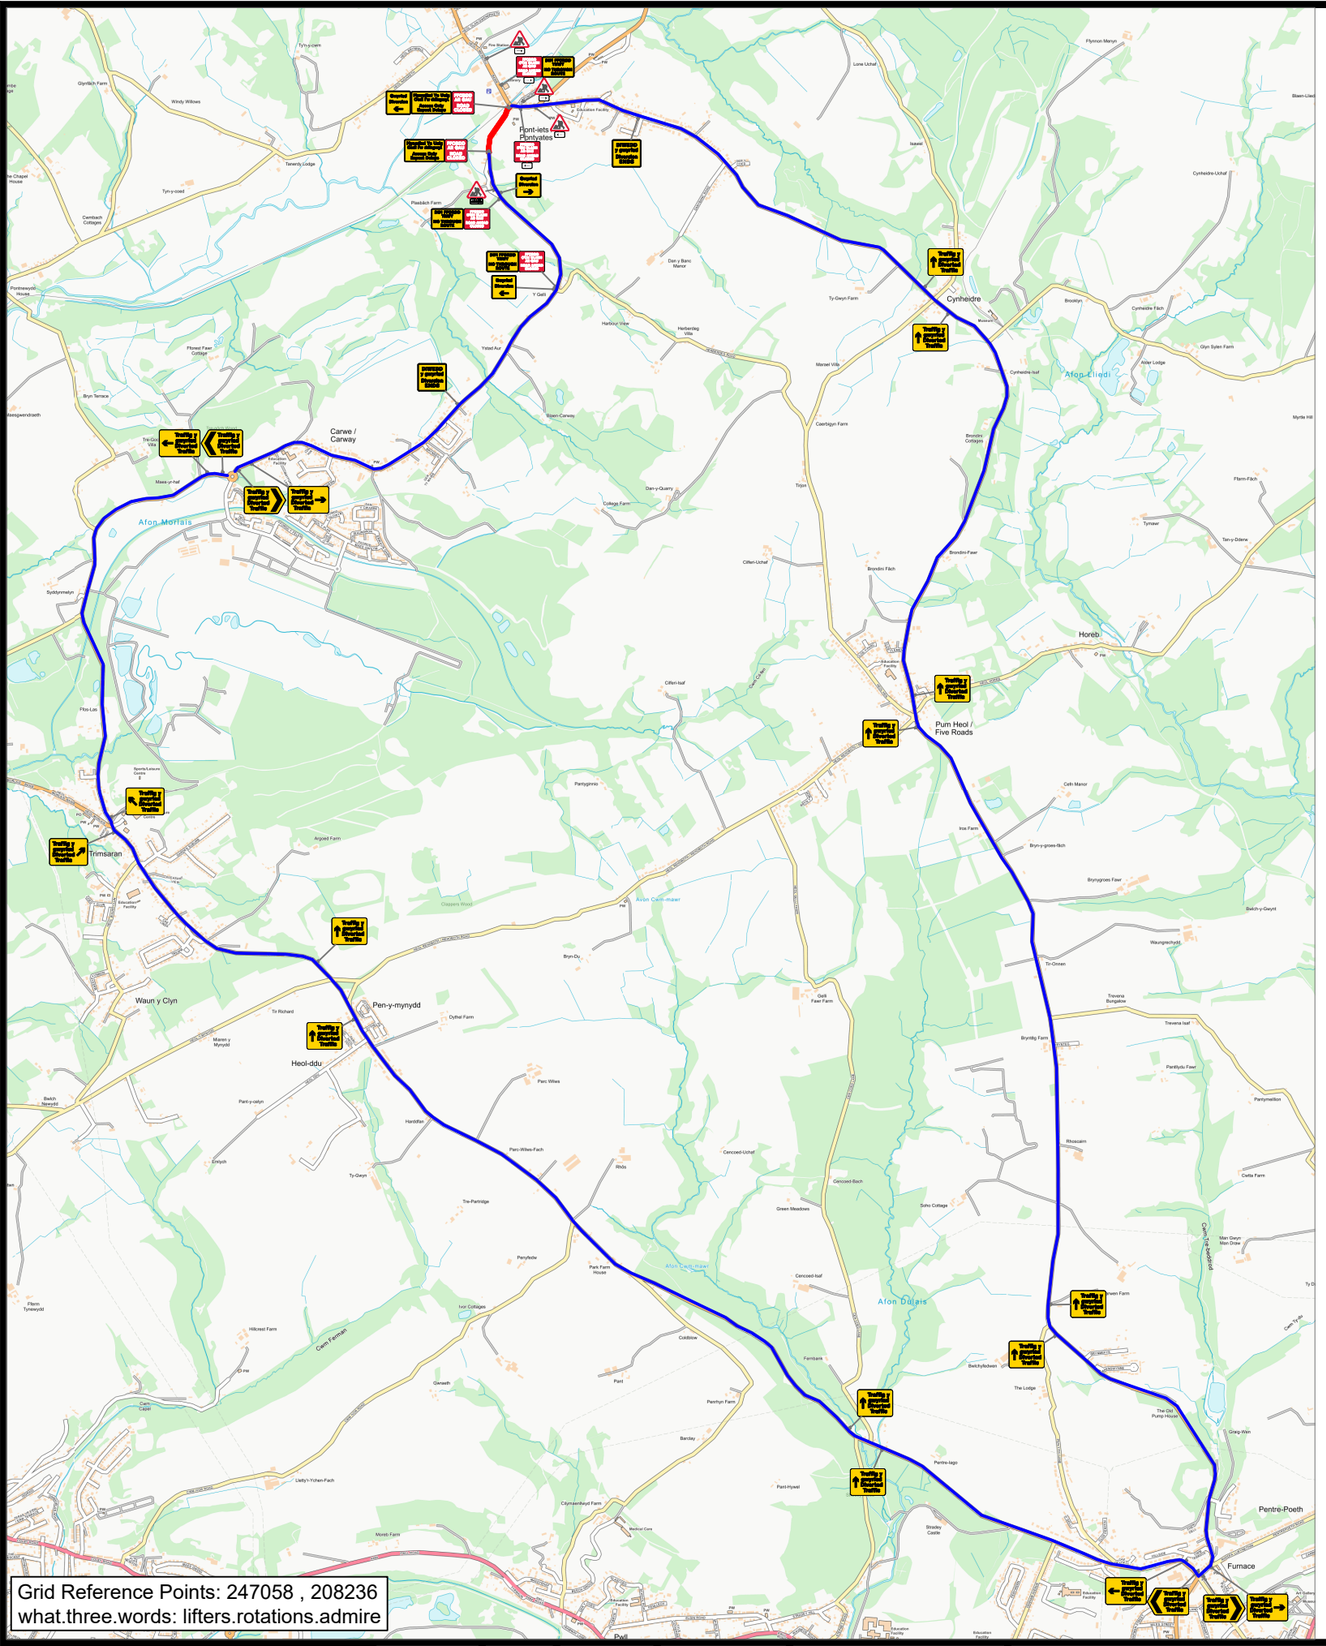


BELOW SIGNS TO BE INSTALLED PRIOR TO WORKS

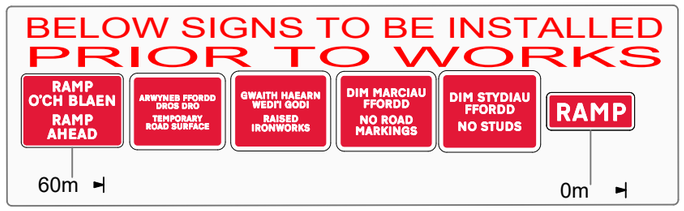

NOTE

Access to properties to be maintained.

NOTE

Letter drop required informing all residents about works taking place.

Advance warning signs to be installed prior to installation of closure.

ROAD CLOSURE :

NOTES

1. All traffic signs shall comply with Chapter 8 of the Traffic Signs Manual
2. All traffic management equipment shall be provided by the Contractor, unless otherwise specified.
3. All signs shall be positioned so as not to be obscured by any other objects and shall not obstruct any other sign, permanent or temporary as much as is reasonably practicable.
4. All traffic signs shall meet the reflectorisation requirements of BS 873 : Part 6 : 1983, Table 1.
5. Works Access/Egress to be positioned to suit ongoing works.

NOTE

Diversion to be driven prior to the road closure being installed.

Plans for any road closure should be discussed by the designer with the police and any relevant Highways Authorities, if traffic is being diverted on to their network.

TARMAC
A CRH COMPANY

Cyngor Sir Gâr
Carmarthenshire
County Council

BILL OF QUANTITIES

Qty: 3 Ref: 13.9 No Through Route	DIM FFORDD TRWY NO THROUGH ROUTE
Qty: 2 Ref: 13.9 Access Only - Expect Delays	Mynediad Yn Unig Oedi I'w ddisgwyl Access Only Expect Delays
Qty: 2 Ref: 2702 Diversion Ends	DIWEDD y gwyriad Diversion ENDS
Qty: 1 Ref: 2702 Diversion	Gwyriad Diversion →
Qty: 2 Ref: 2702 Diversion	Gwyriad Diversion ←
Qty: 2 Ref: 2703 Diverted traffic	Traffig y gwyriad Diverted Traffic →
Qty: 2 Ref: 2703 Diverted traffic	← Traffig y gwyriad Diverted Traffic
Qty: 1 Ref: 2703 Diverted traffic	Traffig y gwyriad Diverted Traffic ↖
Qty: 1 Ref: 2703 Diverted traffic	Traffig y gwyriad Diverted Traffic ↗
Qty: 10 Ref: 2703 Diverted traffic	Traffig y gwyriad Diverted Traffic ↑
Qty: 2 Ref: 2704 Diverted traffic	Traffig y gwyriad Diverted Traffic
Qty: 2 Ref: 2704 Diverted traffic	Traffig y gwyriad Diverted Traffic
Qty: 1 Ref: 572 Distance over which hazard or prohibition extends	400 llath yards
Qty: 3 Ref: 573 Direction to hazard right	→
Qty: 2 Ref: 573 Direction to hazard left	←
Qty: 4 Ref: 7001 Road works ahead	
Qty: 4 Ref: 7010.1 Nature of temporary hazard ahead - Road Ahead Closed	FFORDD O'CH BLAEN AR GAU ROAD AHEAD CLOSED
Qty: 2 Ref: 7010.1 Nature of temporary hazard ahead - Road Closed	FFORDD AR GAU ROAD CLOSED

Go Ahead

Date:	Rev	DRAWN	APPROVED
25.08.26	1	SJ	P EVANS

Title:
B4317, Llanelli Rural, Pontyates, Carmarthenshire, Wales, SA15 5TU, United Kingdom

Drawing Number:	E14-PONTYATES-JCT-TO-PLAS-BACH-COTTAGES
Client Reference:	TARMAC
Traffic Management:	ROAD CLOSURE AND DIVERSION
Road Speed:	50mph

KEY

Cone
Sign
Work area
Closed Area

All drawings are drawn to north.

All layouts are drawn with Traffic Signs Regulation & General Layout Directions 2016 & Chapter 8 Guidelines. Using Safety At Street Works And Road Works A Code Of Practice as a guideline.
Drawing to be read with relevant method statement & risk assessment.
All sign locations are indictive and exact locations will be determined on site.
Cross section is measured from narrowest point throughout works.
This may differ on site and are only to be used as a guide.

Drawn by GATM.

A3